PLAT AND RECORD

45

Of a Survey on Section 4 T 4N. R 11 E. of the 4 P. M. in PORTER Township

Rock County, Wisconsin, made APRIL the 3 1973

I hereby certify that the following is a correct record of said survey as made by me.

COUNTY BUILDING
IN CITY OF BELOIT

Hugh J. Lee
County Surveyor.

THE GEO. D. BARNARD COMPANY, ST. LOUIS

4-3-73
N 1/4 COR OF NW 1/4
SEC. 4-4-11 DUG & FD NOTHING

5-11-73
RESET 1" PIPE ON LINE & ONE HALF DIST. FROM N 1/4 to NW. COR.
W.D.K. J.L. G.B.
BK 163/129

4-3-73
N 1/4 COR SEC. 4-4-11
DUG & FD H.H. WITH FLAT LIMESTONES STANDING ON E. & W.
1' DEEP
BK 163/127 W.D.K. M.L.

4-4-73
NE. COR. 4-4-11
DUG & FD. REDDISH H.H. ON SIDE SET UPRIGHT
SMALL H.H. ON E. & W.
BK. 163/130 W.D.K. M.L.

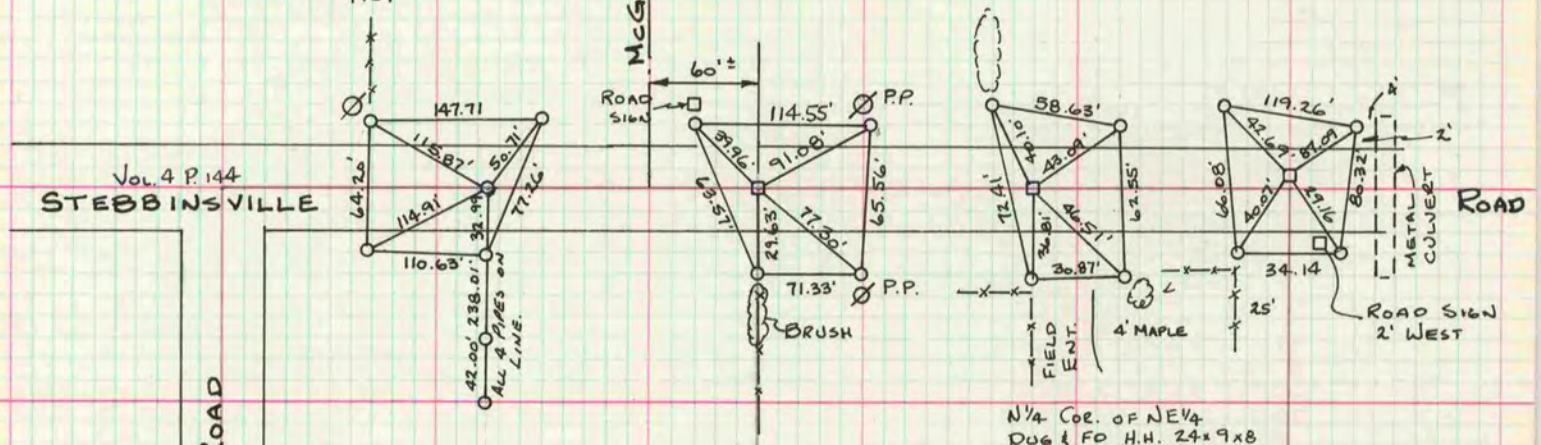

N 1/4 COR. OF NE 1/4
DUG & FD H.H. 24x9x8
SET BY RUGER
4-3-73
BK 163/128 W.D.K. M.L.

4-3-73
W 1/4 COR. SEC. 4-4-11
DUG & FD. H.H. 19x9x7
ON SIDE SET UPRIGHT & REF.
BK 163/126 W.D.K. M.L.

4