178
V-1

MICROFILMED

PLAT AND RECORD

Of a Survey on Section 32 T 2 R 13 E. of the 4 P. M. in La Prairie Township

Rock County, Wisconsin, made March the 14th 1863

I hereby certify that the following is a correct record of said survey as made by me.

COUNTY BUILDING
CITY OF JANESVILLE

(Signed) Sylvanus D. Locke
R.H.B. County Surveyor

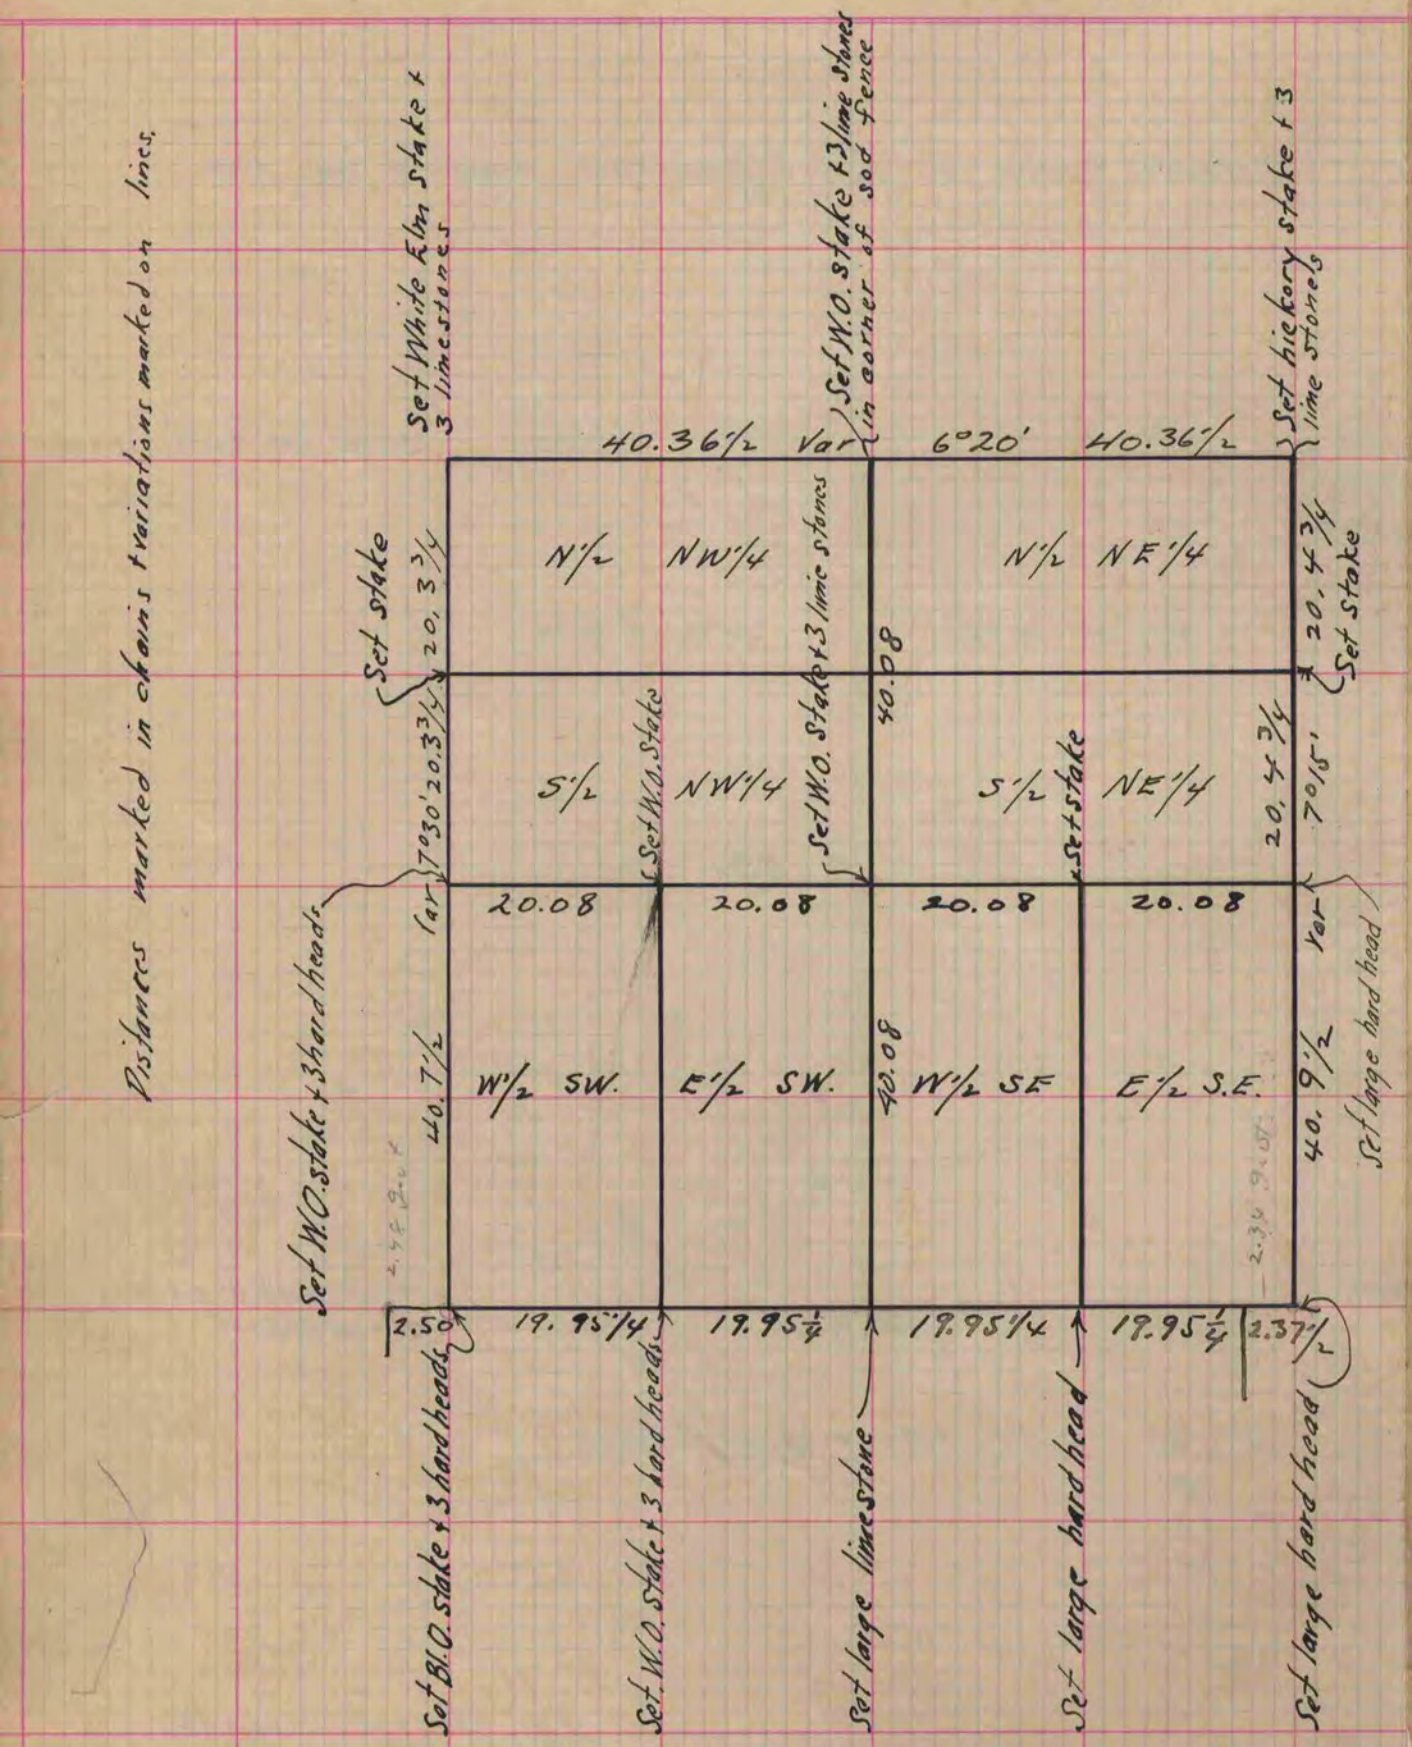

Copied from Page 187 Vol. 1. Original County Surveyors Record

PAT
7/20/
2010

BASED ON RECORD MEASUREMENTS & CURRENT MEASUREMENTS, IT IS MY OPINION THAT A ZERO WAS OMITTED FROM THE ORIGINAL VOL 1 PAGE 187 & THIS RECORD. THE MEASUREMENTS ALONG THE EAST & WEST LINES ARE PROBABLY 40.07½ & NOT 40.7½ 40.09½ & NOT 40.9½